1
5
6
7
8
9
13
21

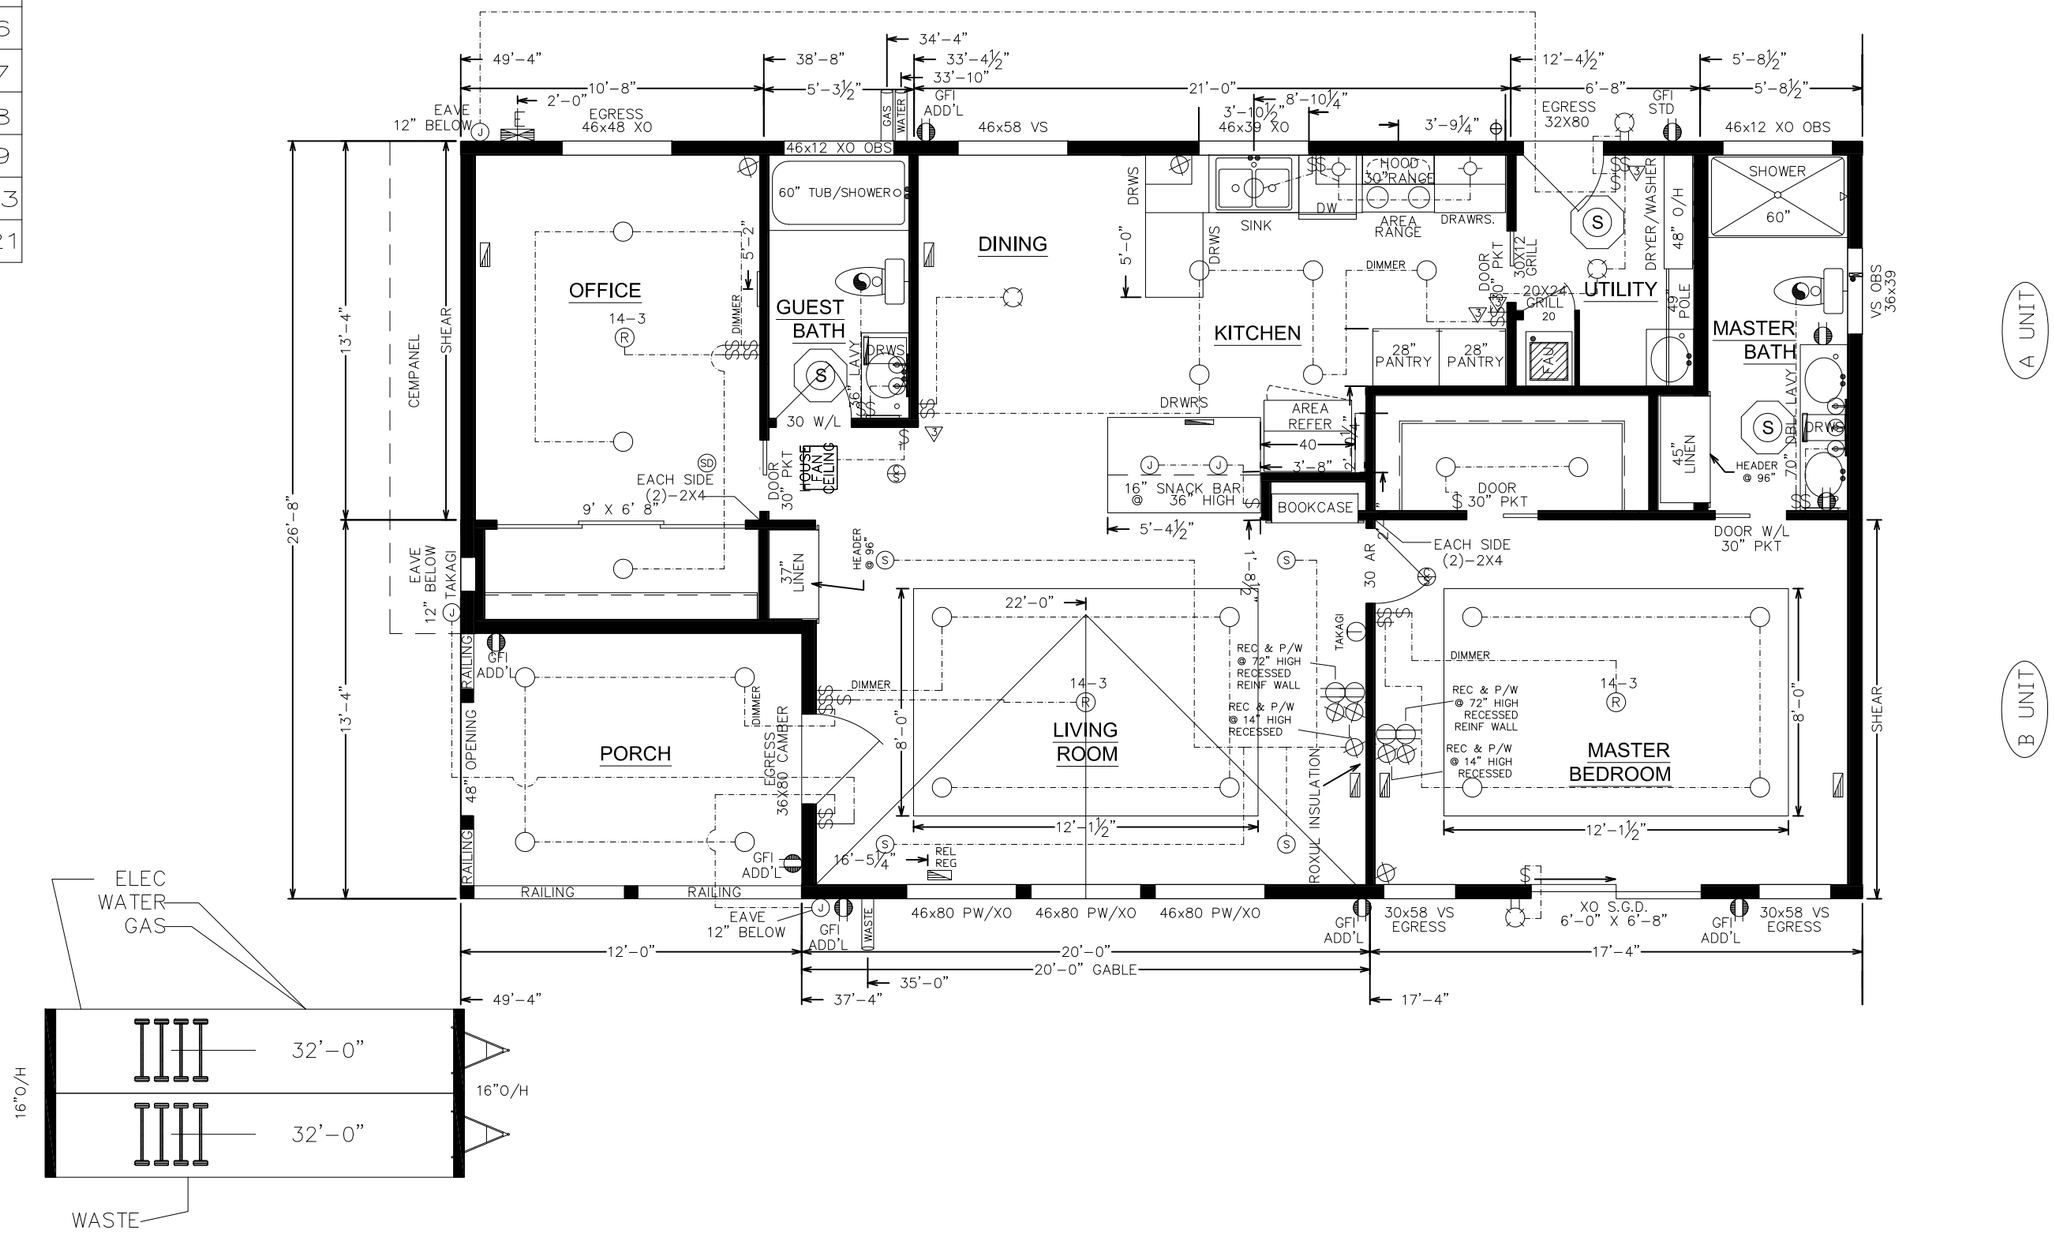

LONG – 0–32074

$	SWITCH	J	J–BOX	T	THERMOSTAT		CEILING LIGHT		HOSE BIB		FLOOR REGISTER	LEGEND	HALLMARK	Title:	Drawn By: MB	Rev # –	Model: 27–1783A	
	CAN LIGHT	R 14–3	REINF. J–BOX	SD	SMOKE &. CARBON DET.		PENDANT LIGHT	S	SOLA–TUBE	AR	AIR RETURN	UP ROOF SLOPE DIRECTION	25525 Redlands Blvd. Loma Linda, CA 92354 (909) 796–2561	PRODUCTION FLOORPLAN	Date: 8–09–16	Rev Date: –	Scale: 3/16"=1'	Run # 10980AC
	PULL WIRE		15 AMP RECEP	SD	SMOKE DET.		WALL LIGHT		PLANT SHELF			DRYER VENT THRU. WALL / VENT THRU FLOOR						
E	MAIN PANEL		20 AMP RECEP		EXH. FAN													