1
5
6
7
8
9
13
21

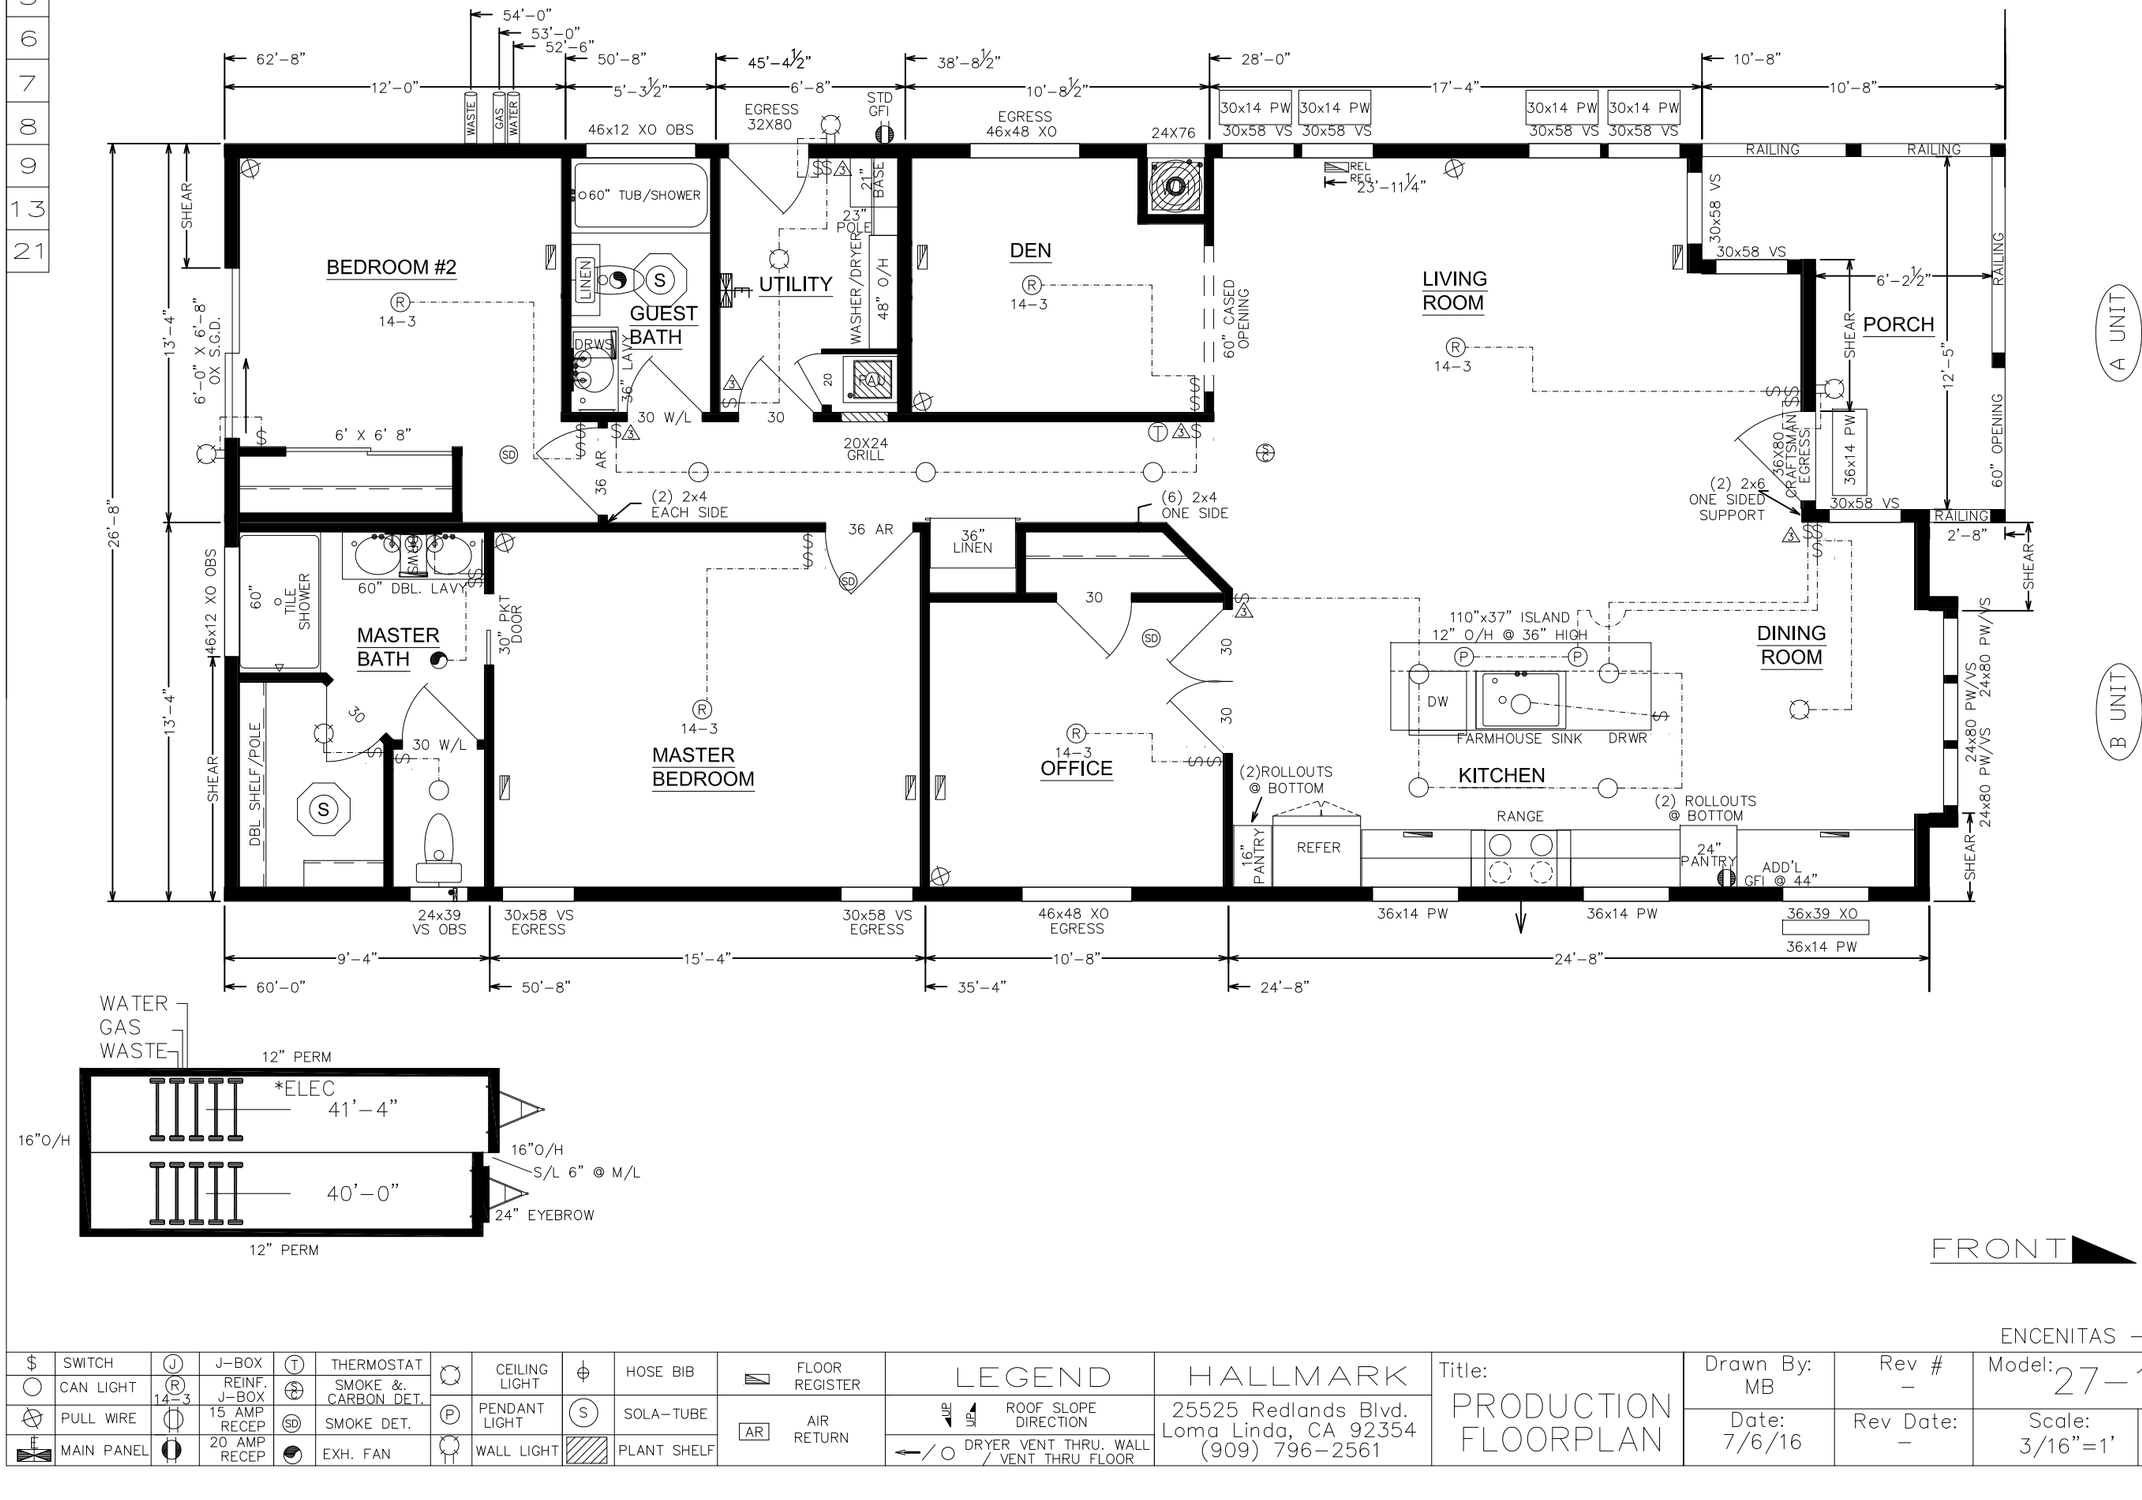


ENCENITAS – 0-32095

| | | | | | | | | | | | | | | | | | | | |
|---|---|---|---|---|---|---|---|---|---|---|---|---|---|---|---|---|---|---|---|
| $ | SWITCH | J | J-BOX | T | THERMOSTAT | | CEILING LIGHT | | HOSE BIB | | FLOOR REGISTER | LEGEND | HALLMARK | Title: | Drawn By: MB | Rev # – | Model: 27-1732CC | |
| | CAN LIGHT | R 14-3 | REINF. J-BOX | | SMOKE & CARBON DET. | | PENDANT LIGHT | S | SOLA-TUBE | AR | AIR RETURN | UP ROOF SLOPE DIRECTION | 25525 Redlands Blvd. Loma Linda, CA 92354 (909) 796-2561 | PRODUCTION FLOORPLAN | Date: 7/6/16 | Rev Date: – | Scale: 3/16"=1' | Run # 10978 |
| | PULL WIRE | | 15 AMP RECEP | SD | SMOKE DET. | | WALL LIGHT | | PLANT SHELF | | | DRYER VENT THRU. WALL / VENT THRU FLOOR | | | | | | |
| | MAIN PANEL | | 20 AMP RECEP | | EXH. FAN | | | | | | | | | | | | | |