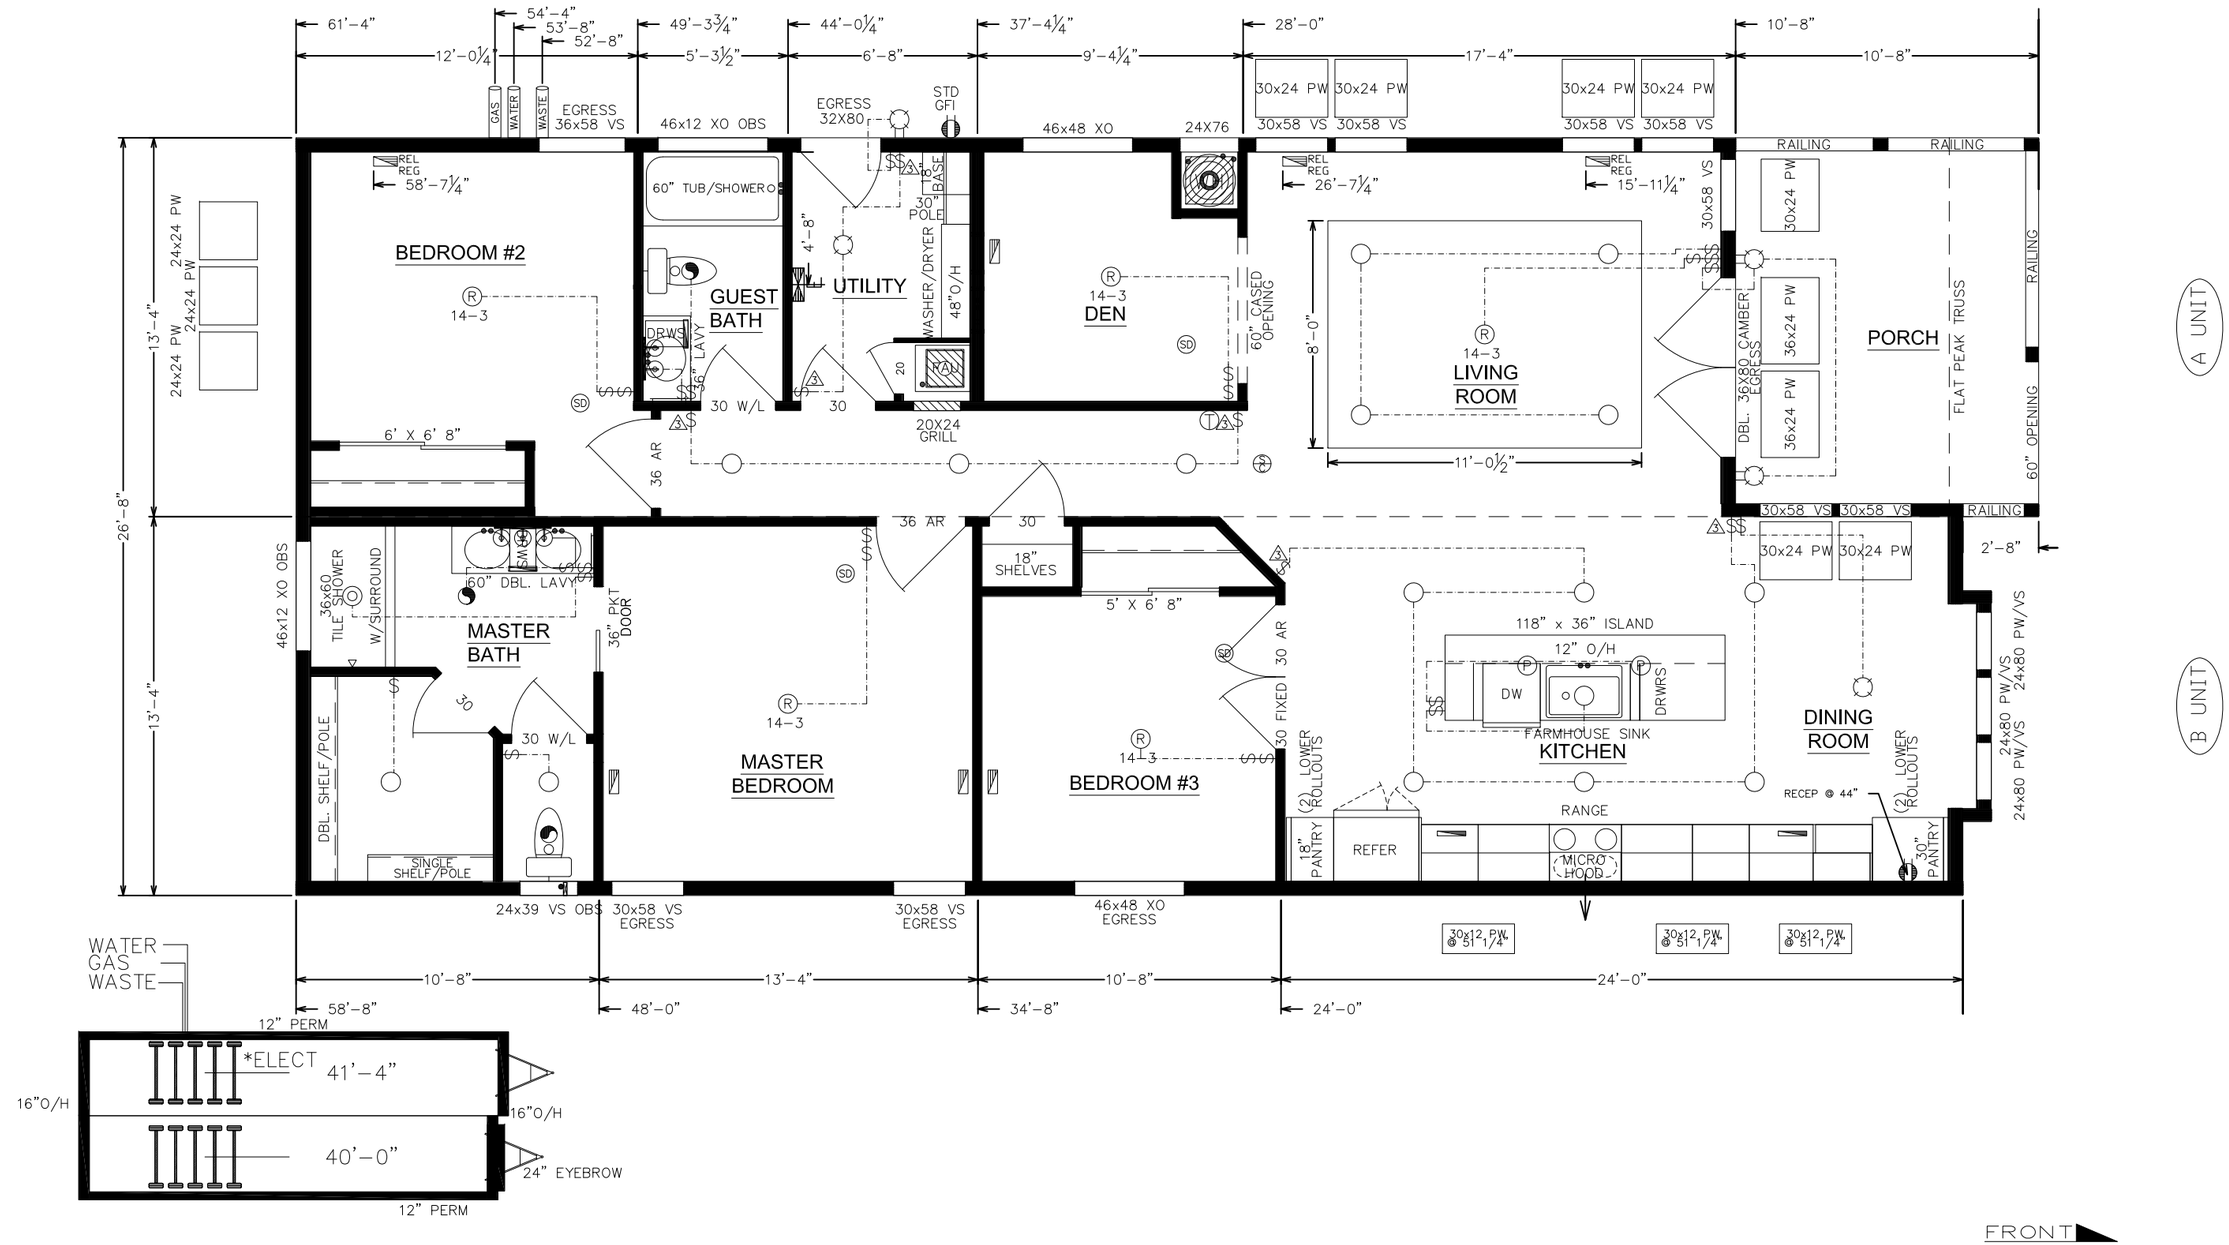

STOCK #8 – 0-32287

$	SWITCH	J	J-BOX	T	THERMOSTAT		CEILING LIGHT		HOSE BIB		FLOOR REGISTER	LEGEND	HALLMARK	Title:	Drawn By: MB	Rev # –	Model: 27-1732CC		
	CAN LIGHT	R 14-3	REINF. J-BOX		SMOKE & CARBON DET.		PENDANT LIGHT	S	SOLA-TUBE	AR	AIR RETURN	UP / UP ROOF SLOPE DIRECTION	25525 Redlands Blvd. Loma Linda, CA 92354 (909) 796-2561	PRODUCTION FLOORPLAN	Date: 6/6/17	Rev Date: –	Scale: 3/16"=1'	Run # 11017	
	PULL WIRE		15 AMP RECEP	SD	SMOKE DET.		WALL LIGHT		PLANT SHELF			DRYER VENT THRU. WALL / VENT THRU FLOOR							
	MAIN PANEL		20 AMP RECEP		EXH. FAN														

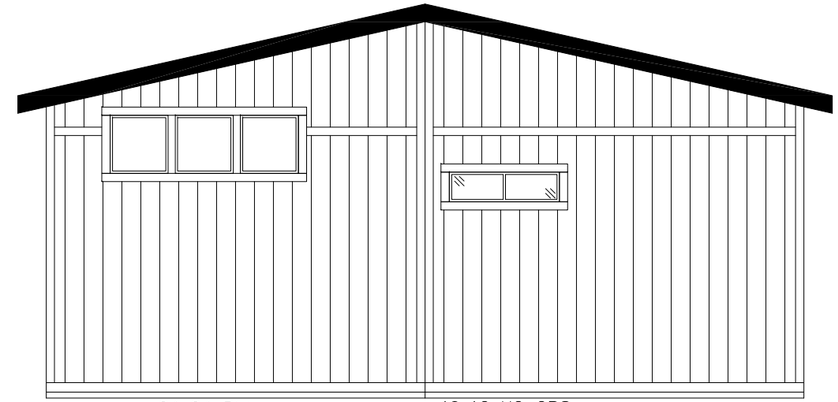

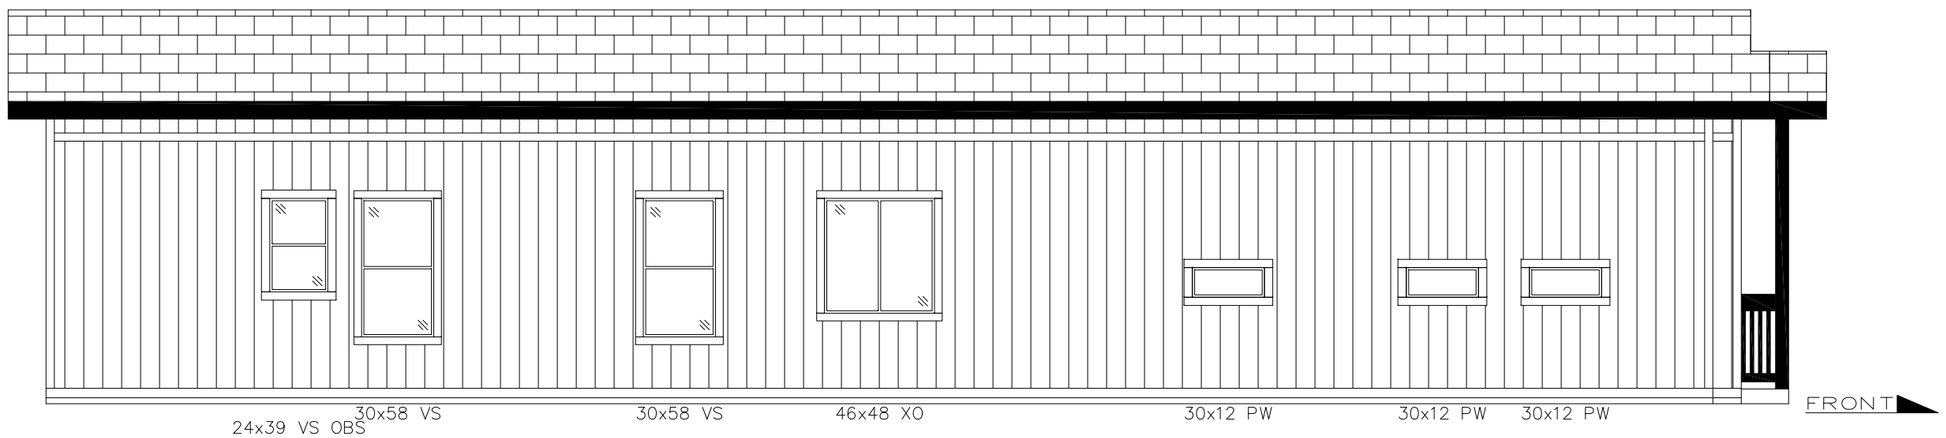

STOCK #8 – 0–32287

$	SWITCH	J	J–BOX	T	THERMOSTAT		CEILING LIGHT		HOSE BIB		FLOOR REGISTER	LEGEND	HALLMARK	Title:	Drawn By: MB	Rev # –	Model: 27–1732CC	
	CAN LIGHT	R 14–3	REINF. J–BOX	S CO	SMOKE &. CARBON DET.		PENDANT LIGHT	S	SOLA–TUBE	AR	AIR RETURN	UP UP ROOF SLOPE DIRECTION	25525 Redlands Blvd. Loma Linda, CA 92354 (909) 796–2561	PRODUCTION ELEVATION	Date: 6/28/17	Rev Date: –	Scale: 3/16"=1'	Run # 11017
	PULL WIRE		15 AMP RECEP	SD	SMOKE DET.		WALL LIGHT		PLANT SHELF			DRYER VENT THRU. WALL / VENT THRU FLOOR						
	MAIN PANEL		20 AMP RECEP		EXH. FAN													