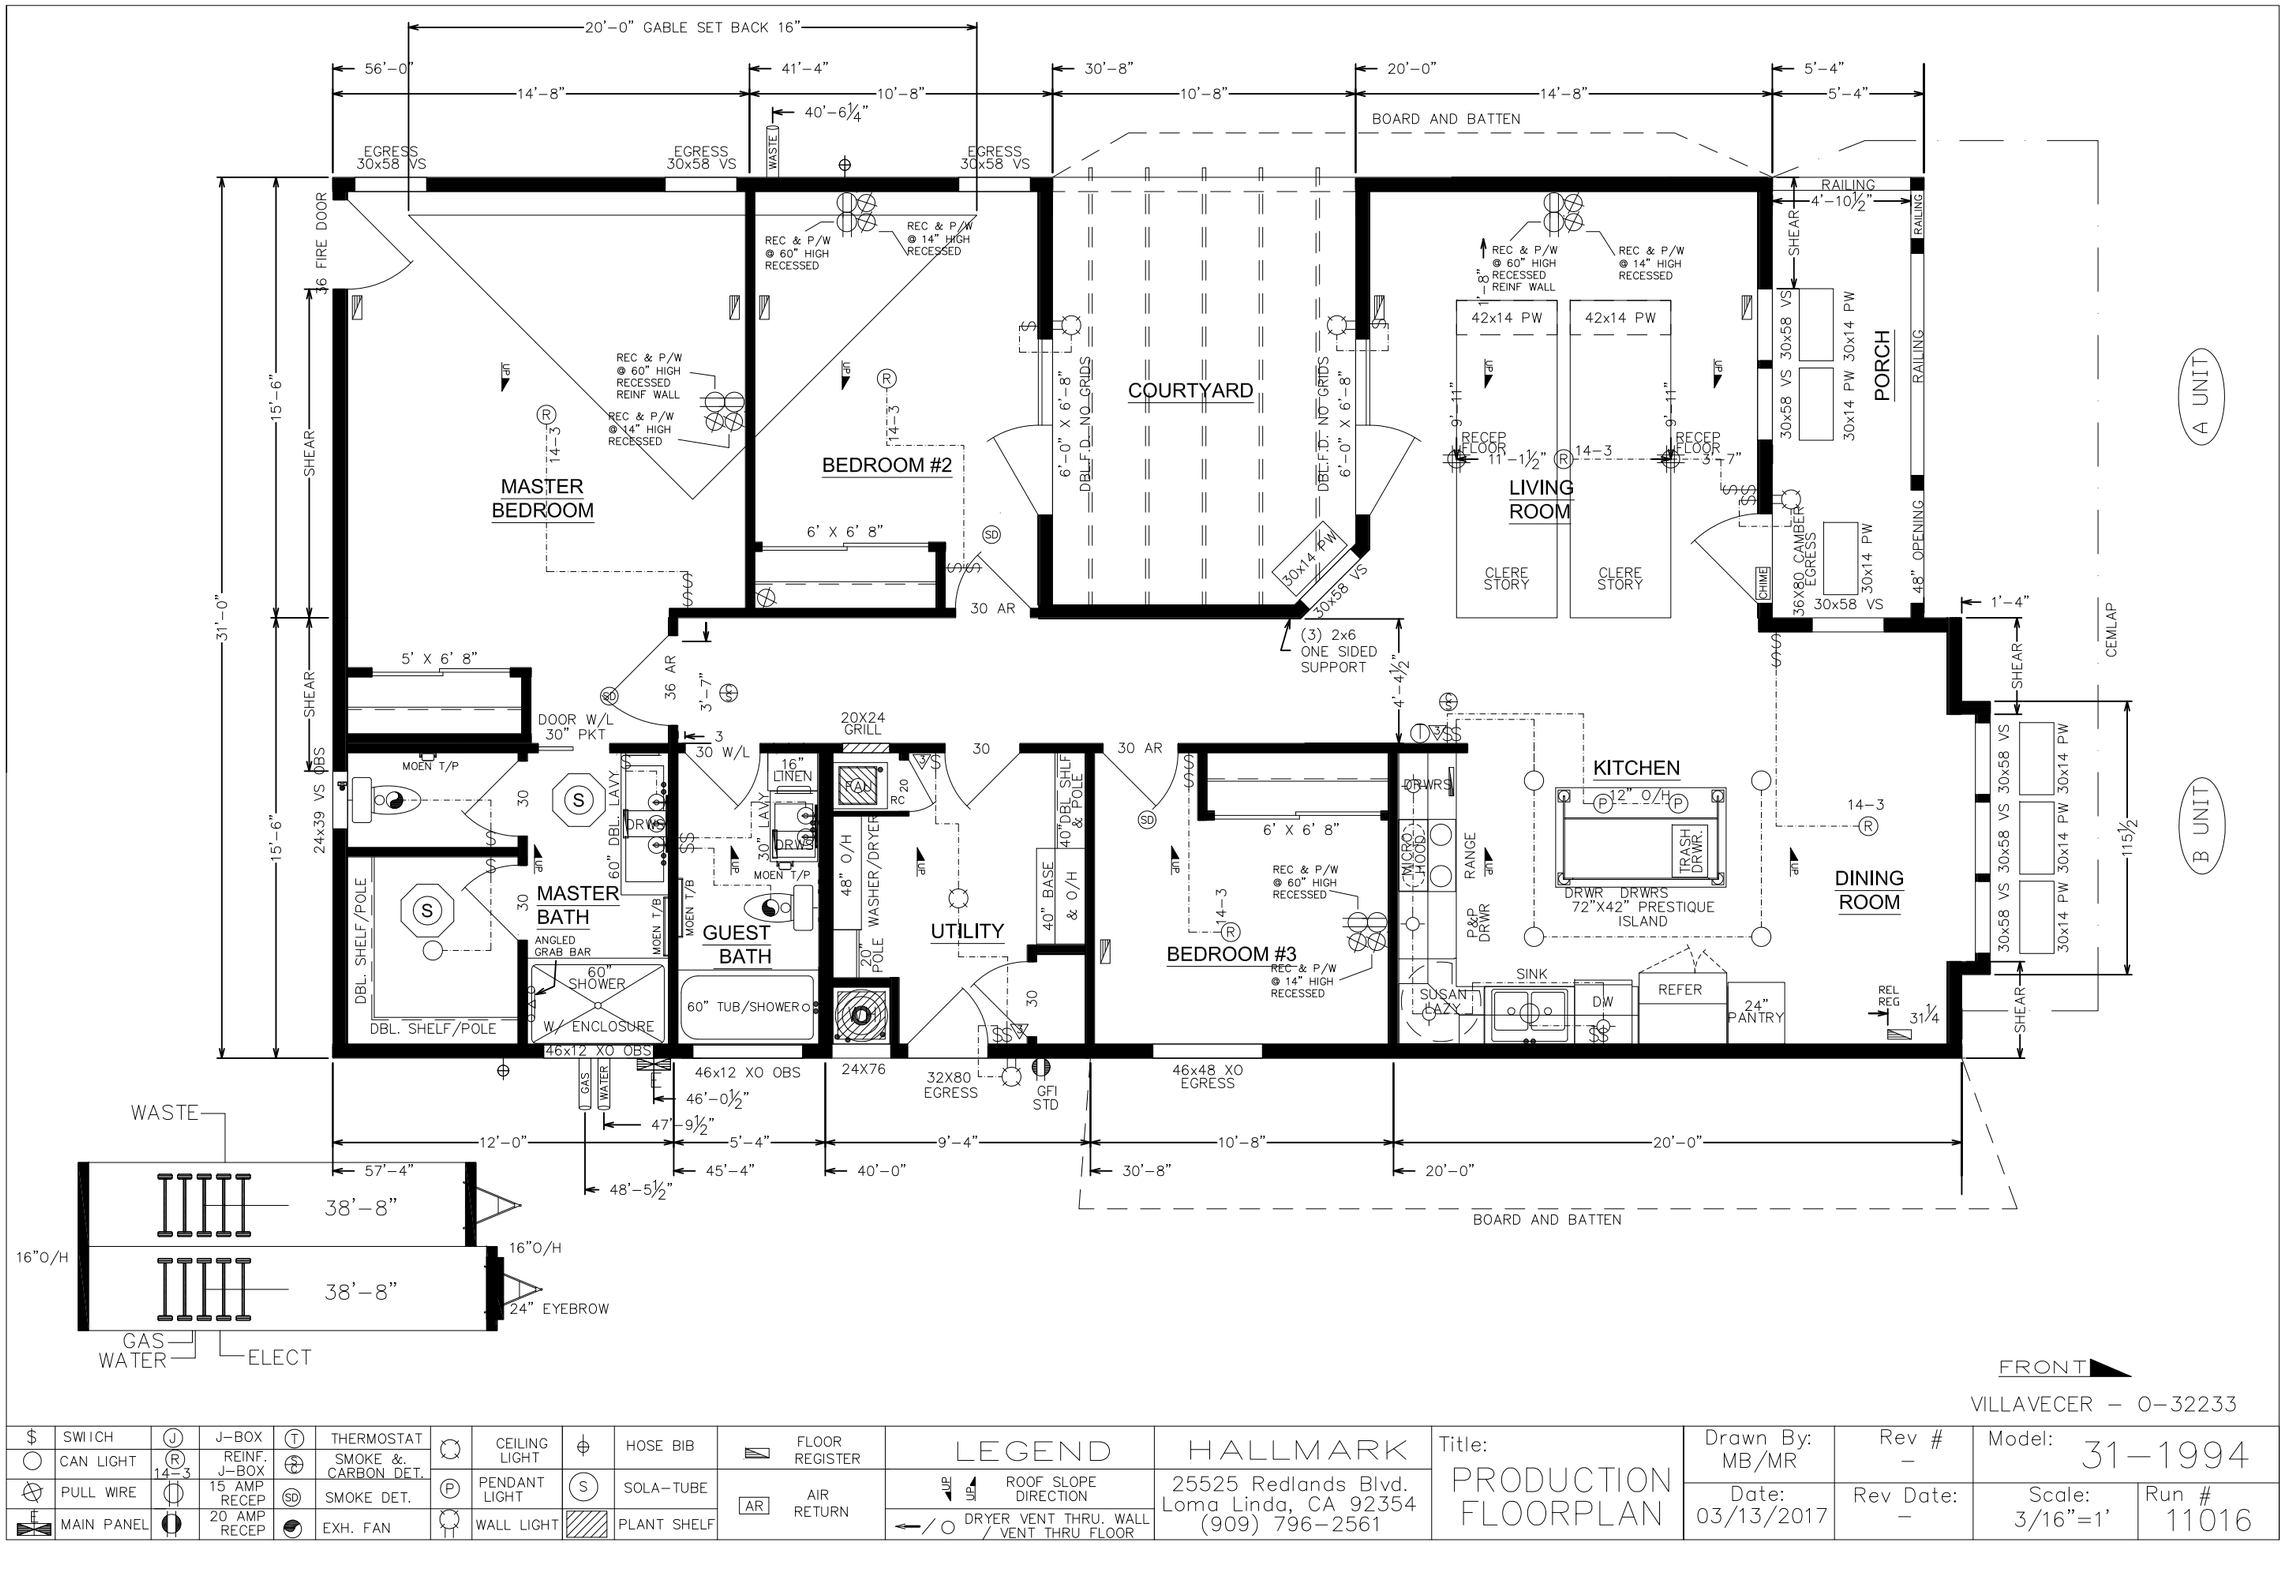

$	SWITCH	J	J-BOX	T	THERMOSTAT		CEILING LIGHT		HOSE BIB		FLOOR REGISTER	LEGEND	HALLMARK	Title:	Drawn By: MB/MR	Rev # –	Model: 31-1994	
	CAN LIGHT	R 14-3	REINF. J-BOX		SMOKE &. CARBON DET.		PENDANT LIGHT	S	SOLA-TUBE	AR	AIR RETURN	UP ROOF SLOPE DIRECTION	25525 Redlands Blvd. Loma Linda, CA 92354 (909) 796-2561	PRODUCTION FLOORPLAN	Date: 03/13/2017	Rev Date: –	Scale: 3/16"=1'	Run # 11016
	PULL WIRE		15 AMP RECEP	SD	SMOKE DET.		WALL LIGHT		PLANT SHELF			DRYER VENT THRU. WALL / VENT THRU FLOOR						
	MAIN PANEL		20 AMP RECEP		EXH. FAN													